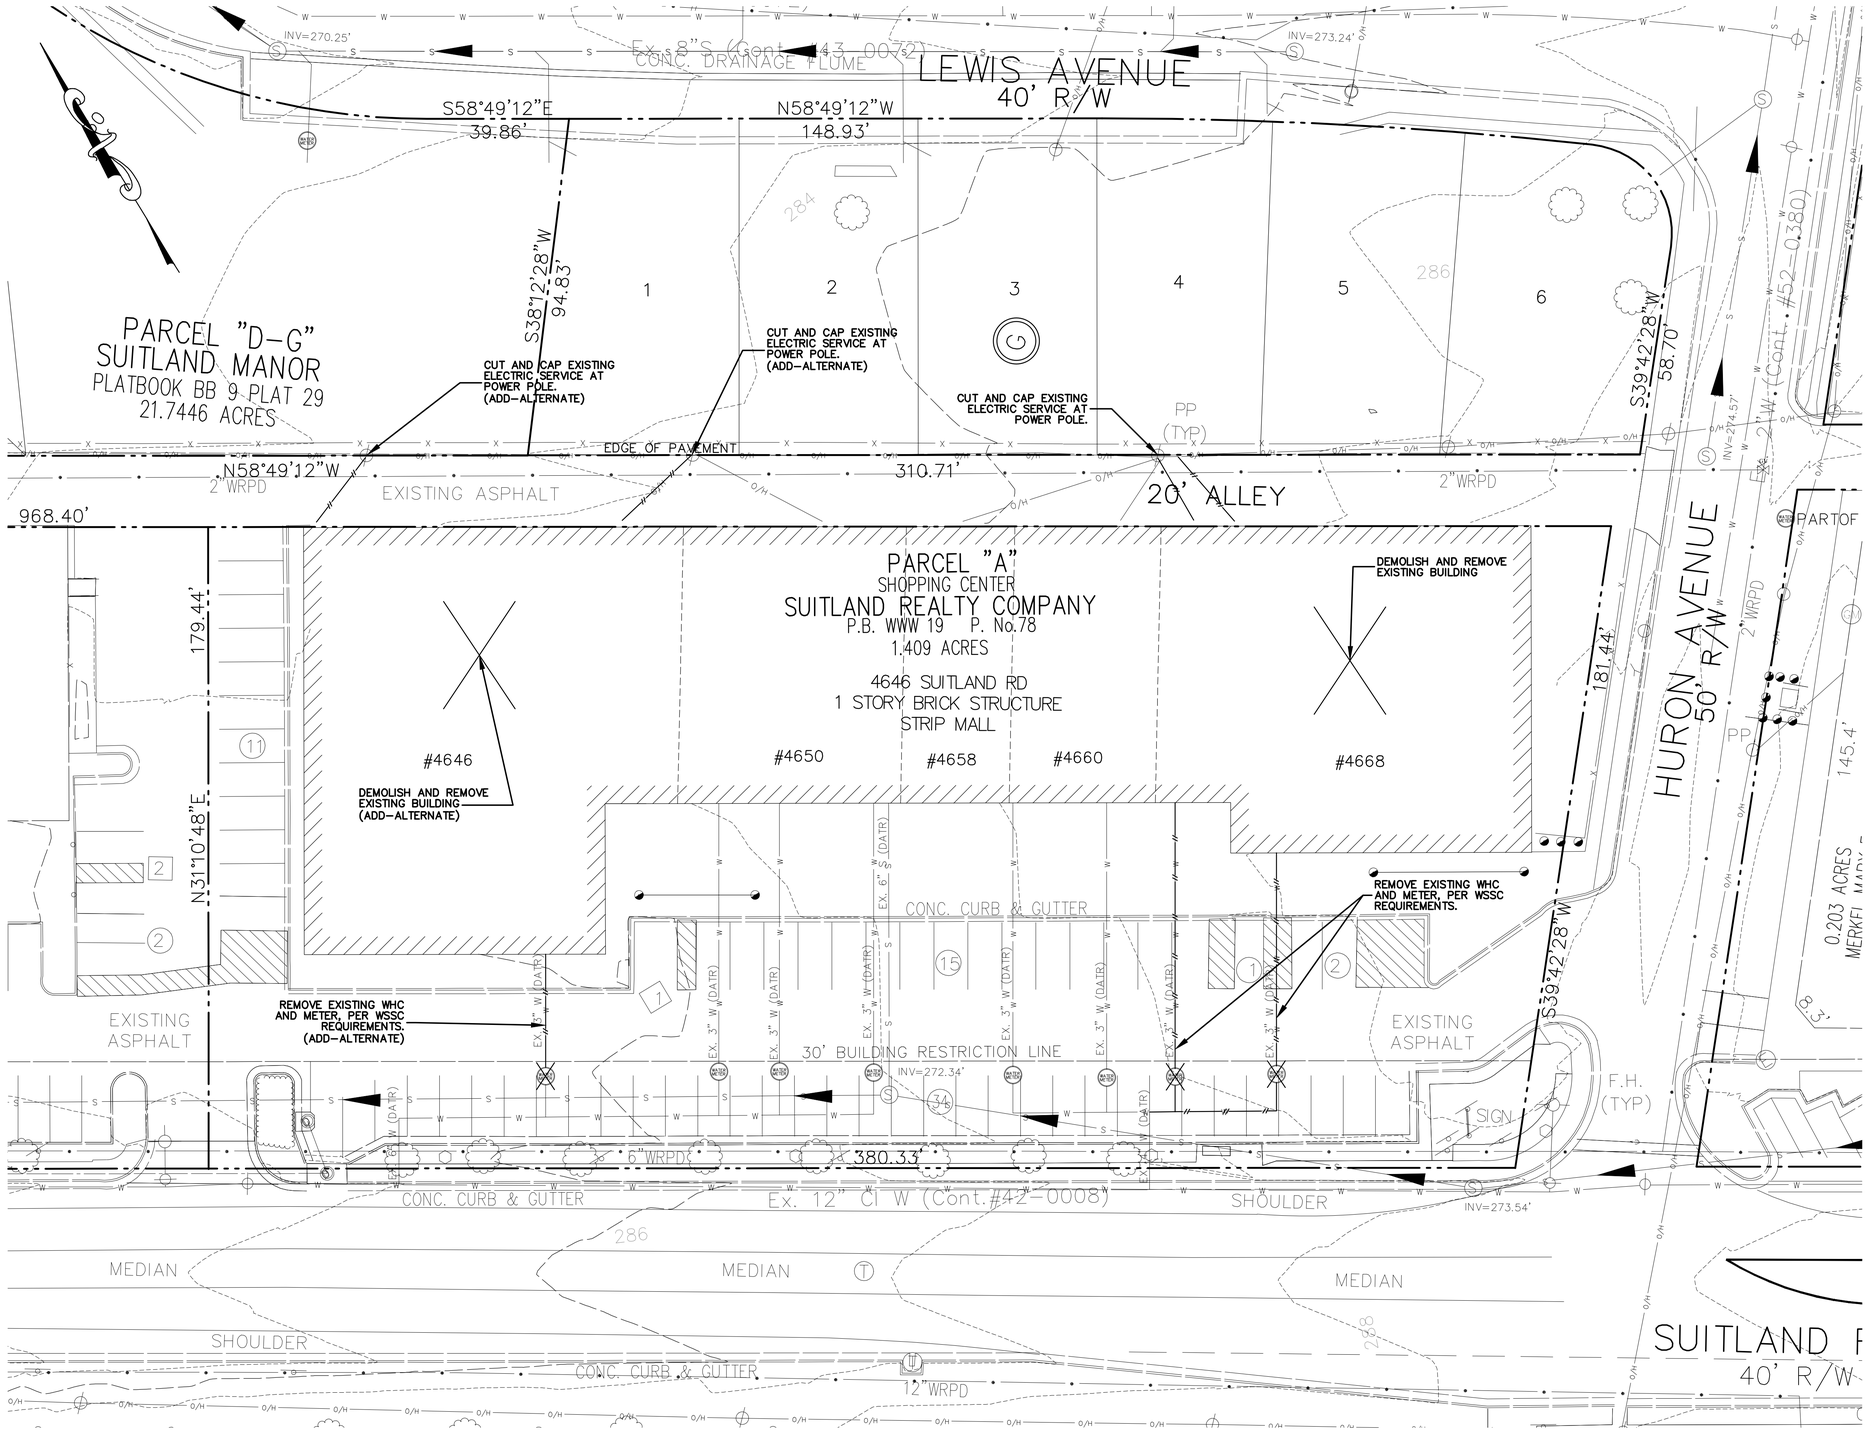

DEMOLITION LEGEND

REMOVE UTILITY

REMOVE ITEM

NOTES:
1. THERE IS NO RECORD OF A GAS LINE CONNECTION TO THE BUILDINGS TO BE DEMOLISHED.

2. UTILITY LOCATIONS ARE SHOWN BASED ON RECORD PLANS, OR BASED ON BEST AVAILABLE INFORMATION.

3. CONTRACTOR TO VERIFY LOCATION OF ALL UTILITIES PRIOR TO START OF DEMOLITION.

4. CONTRACTOR TO PROVIDE A STABILIZED SITE WITH ADEQUATE DRAINAGE AT THE COMPLETION OF THE PROJECT.

5. DEMOLITION OF THE 4646 SUITLAND ROAD STRUCTURE AND ASSOCIATED UTILITIES IS AN ADD-ALTERNATE.

GRAPHIC SCALE

20 0 10 20 40 80

(IN FEET)
1 inch = 20 ft.

A. Morton Thomas and Associates, Inc.
Consulting Engineers
800 King Farm Blvd, 4th Floor Rockville, MD 20850
(301) 881-3545 FAX(301) 881-0814
EMAIL: AMT1@AMTENGINEERING.COM

CONSULTANTS

SEAL

I HEARBY CERTIFY THAT THESE DOCUMENTS WERE PREPARED OR APPROVED BY ME AND THAT I AM A DULY LICENSED PROFESSIONAL ENGINEER UNDER THE LAWS OF THE STATE OF MARYLAND.
LICENSE NUMBER: 31196
EXPIRATION DATE: 01/16/2019

OWNER

PRINCE GEORGE'S COUNTY
REDEVELOPMENT AUTHORITY
OF PRINCE GEORGE'S COUNTY
9200 BASIL COURT, SUITE 504
LARGO, MD 20774

PROJECT TITLE

SUITLAND FEDERAL CENTER
4620 Suitland Rd
Suitland MD, 20746

4646 Suitland Rd
Suitland MD, 20746

REVISIONS

MARK	DATE	DESCRIPTION

AMT FILE NO.	16-0341
DATE:	04/03/2017
SCALE:	AS NOTED
DESIGNED BY:	AMT
DRAWN BY:	AMT
CHECKED BY:	AMT

RAZE PERMIT PLANS

SHEET TITLE

DEMOLITION PLAN

SHEET

C1.02

SHEET 2 OF 2