LEGEND

- EXISTING BUILDING
- EXISTING CURB
- EXISTING SIDEWALK
- EXISTING EXISTING TREE
- EXISTING STORM MANHOLE
- EXISTING SIGN
- EXISTING UTILITY MANHOLE
- EXISTING TELEPHONE MANHOLE
- EXISTING COMMUNICATION MANHOLE
- EXISTING TELEPHONE JUNCTION BOX
- TSP EXISTING TRAFFIC SIGNAL POLE
- EXISTING WATER VALVE
- IRR EXISTING WATER MANHOLE
- EXISTING GAS VALVE
- EXISTING GAS FILLER CAP
- EXISTING GAS VENT PIPE
- GP EXISTING GAS PUMP
- EXISTING LAMP POST
- EXISTING LIGHT POLE
- EXISTING ELECTRIC BOX
- EXISTING A/C UNIT
- EXISTING HC RAMP
- TRAVERSE
- BENCHMARK
- TC EXISTING TRASH CAN
- EXISTING WOODLINE
- G EXISTING UNDERGROUND GAS LINE
- W EXISTING UNDERGROUND WATER LINE
- EXISTING PROPERTY LINE
- EXISTING ADJACENT PROPERTY LINE
- EXISTING TREE TO SALVAGED AND HARVESTED
- T EXISTING TREE TO POTENTIALLY BE PROTECTED AND TRANSPLANTED

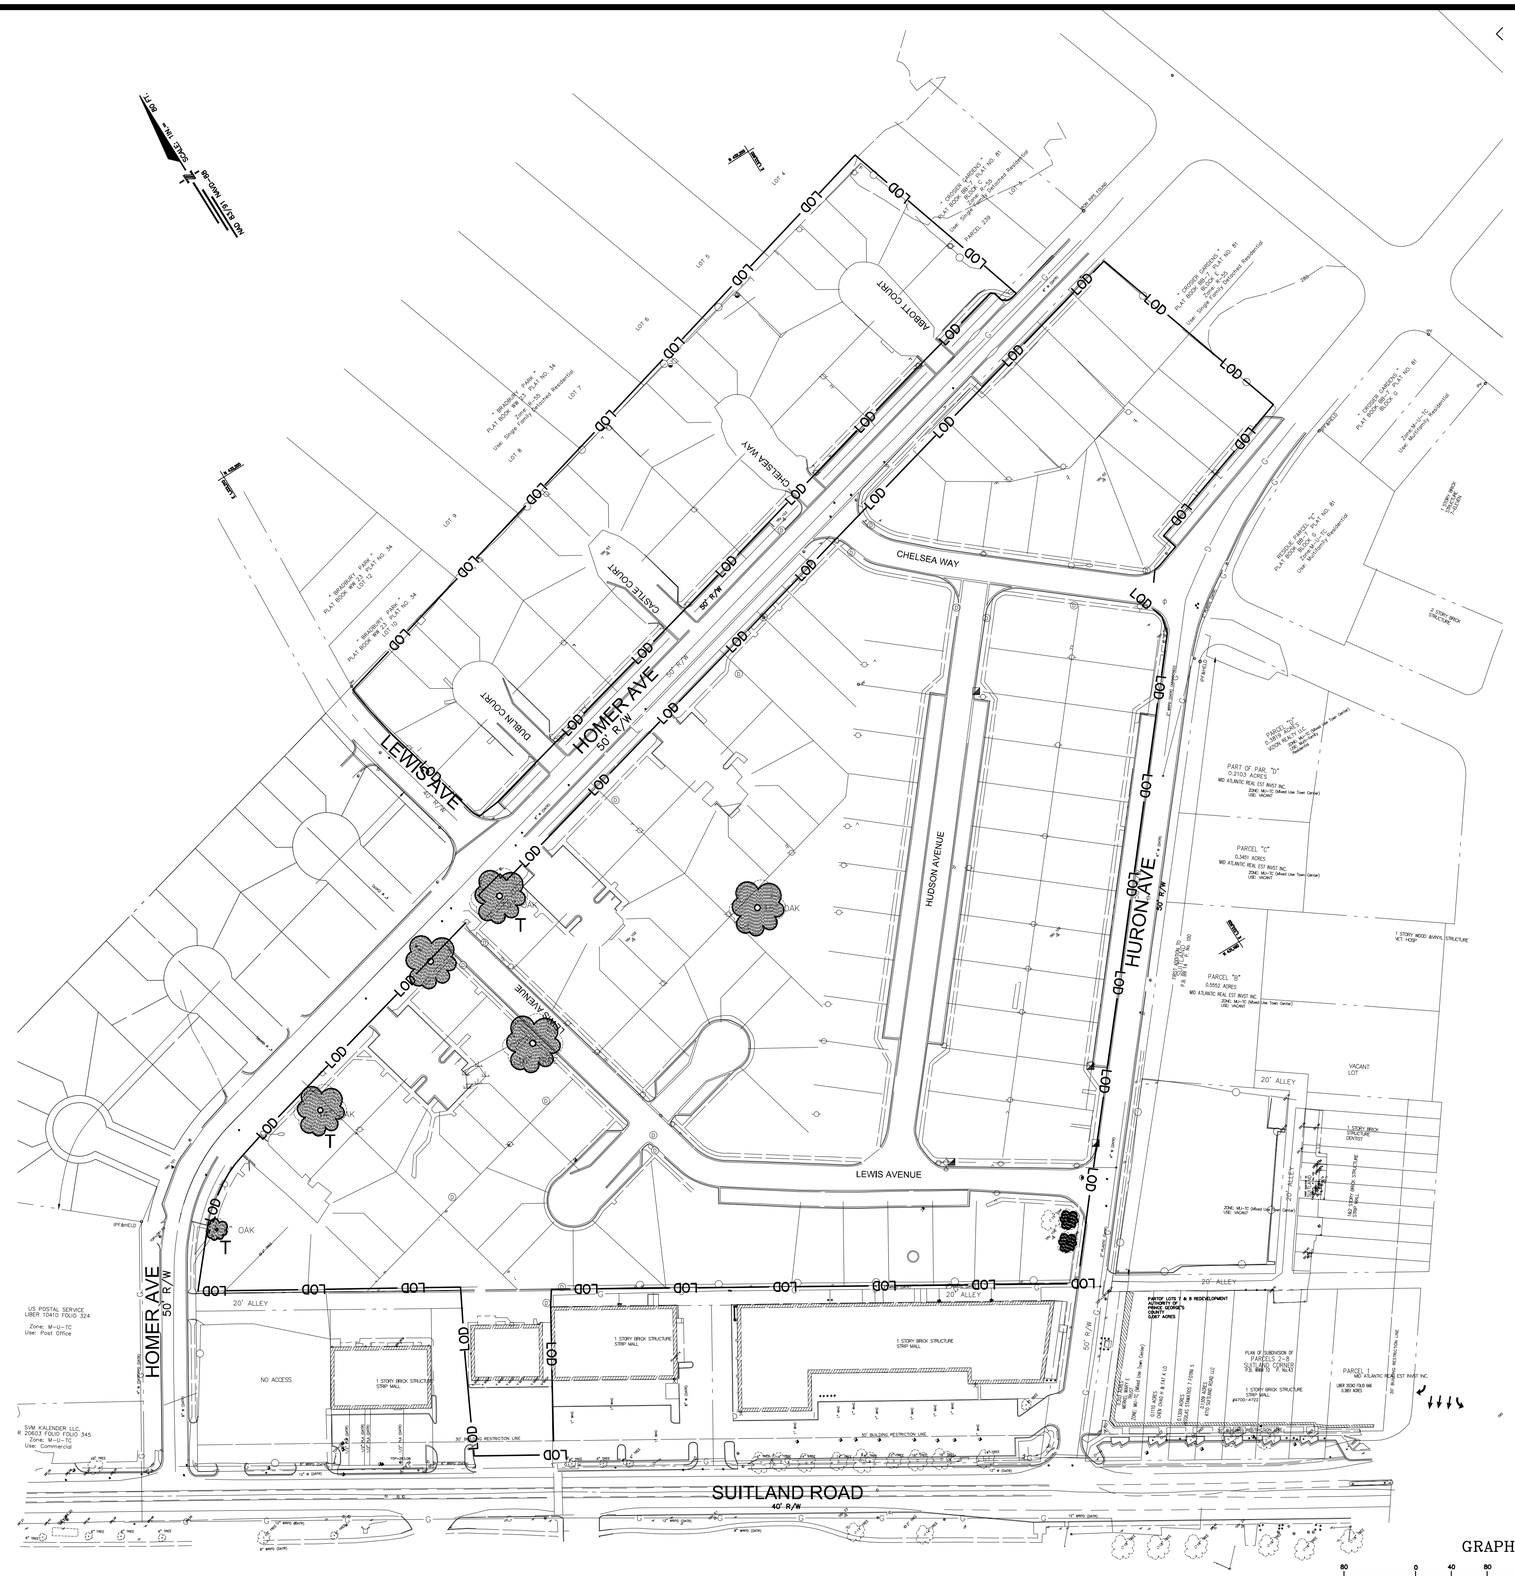

PLAN

SCALE: H: 1" = 80'

GRAPHIC SCALE

80 0 40 80 160 320

(IN FEET)
1 inch = 80 ft.

AMT

A. MORTON THOMAS AND ASSOCIATES, INC.
CONSULTING ENGINEERS
12750 TWINBROOK PARKWAY ROCKVILLE, MD 20852
(301) 881-2545 FAX:(301) 881-0814
EMAIL: AMT1@AMTENGINEERING.COM

CONSULTANTS

"I HEREBY CERTIFY THAT THESE DOCUMENTS WERE PREPARED OR APPROVED BY ME, AND THAT I AM A DULY LICENSED PROFESSIONAL ENGINEER UNDER THE LAWS OF THE STATE OF MARYLAND, LICENSE NO. 31198, EXPIRATION DATE 01/16/19

REGISTRATION STAMP

OWNER

PROJECT TITLE

TOWNE SQUARE AT SUITLAND FEDERAL CENTER
SUITLAND, MD

REVISIONS

MARK	DATE	DESCRIPTION

AMT FILE NO.	16-0341.001
DATE:	06-16-2017
SCALE:	
DESIGNED BY:	AMT
DRAWN BY:	AMT
CHECKED BY:	AMT

PERMIT SUBMISSION

SHEET TITLE

TREE SAVE PLAN

SHEET

SHEET OF 59