APPENDIX D

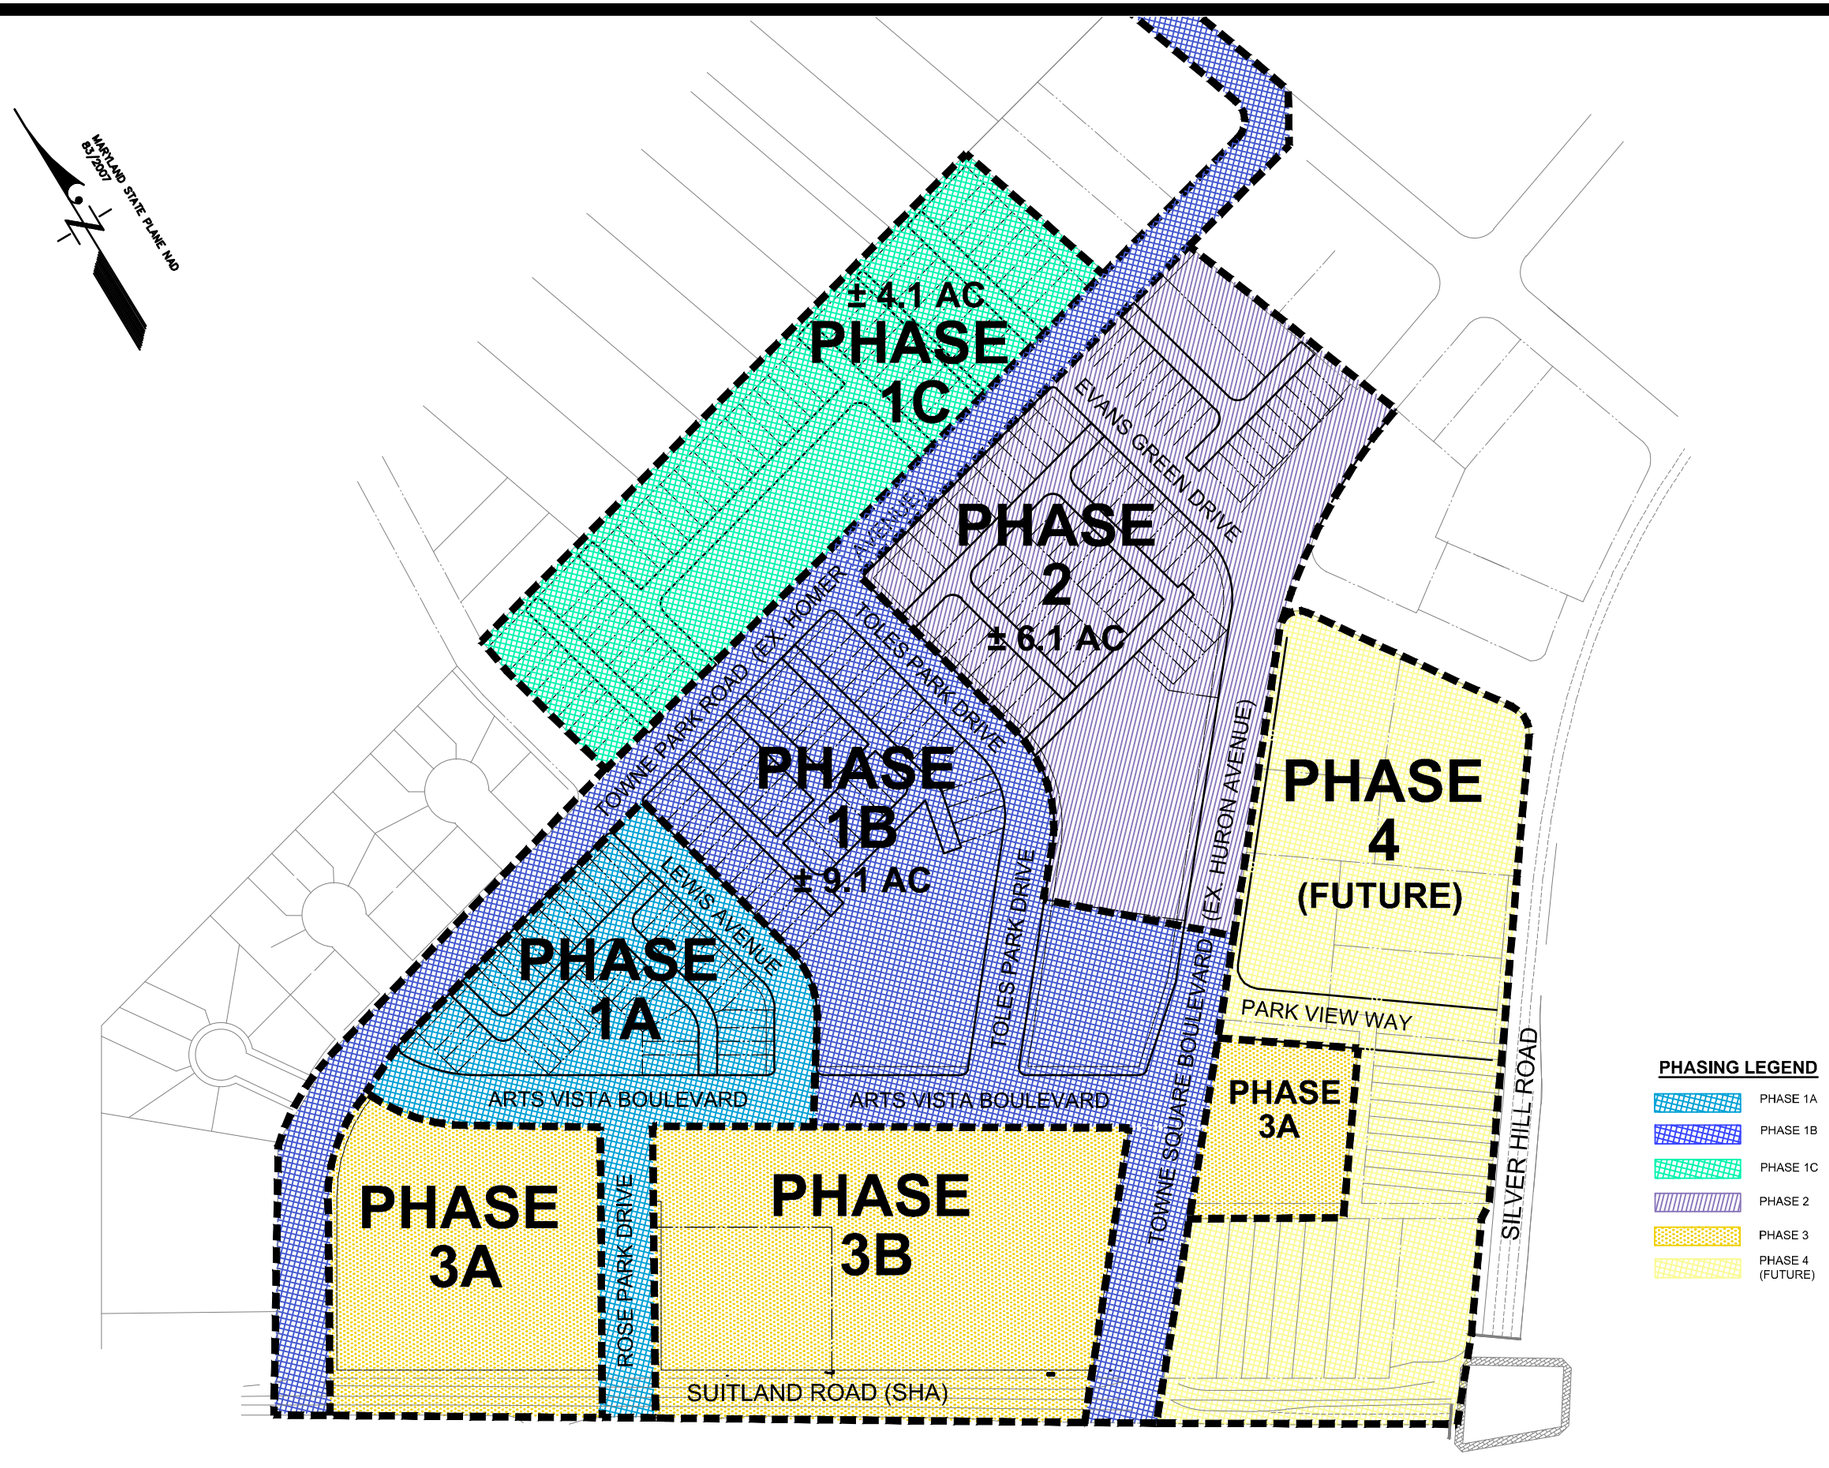

A. MORTON THOMAS AND ASSOCIATES, INC.
CONSULTING ENGINEERS
800 KING FARM BOULEVARD, 2ND FLOOR
ROCKVILLE, MD 20850
(301) 881-2545 FAX (301) 881-0874
EMAIL: AMT@AMTENGINEERING.COM

REVISIONS

MARK	DATE	DESCRIPTION

PHASING EXHIBIT

TOWNE SQUARE AT SUITLAND FEDERAL CENTER

SUITLAND, MD 20746

AMT FILE NO.	16-0341.001
DATE:	MAY 3, 2018
SCALE:	1"=180'
DESIGNED BY:	AMT
DRAWN BY:	AMT
CHECKED BY:	AMT
SHEET	

SHEET 1 OF 1