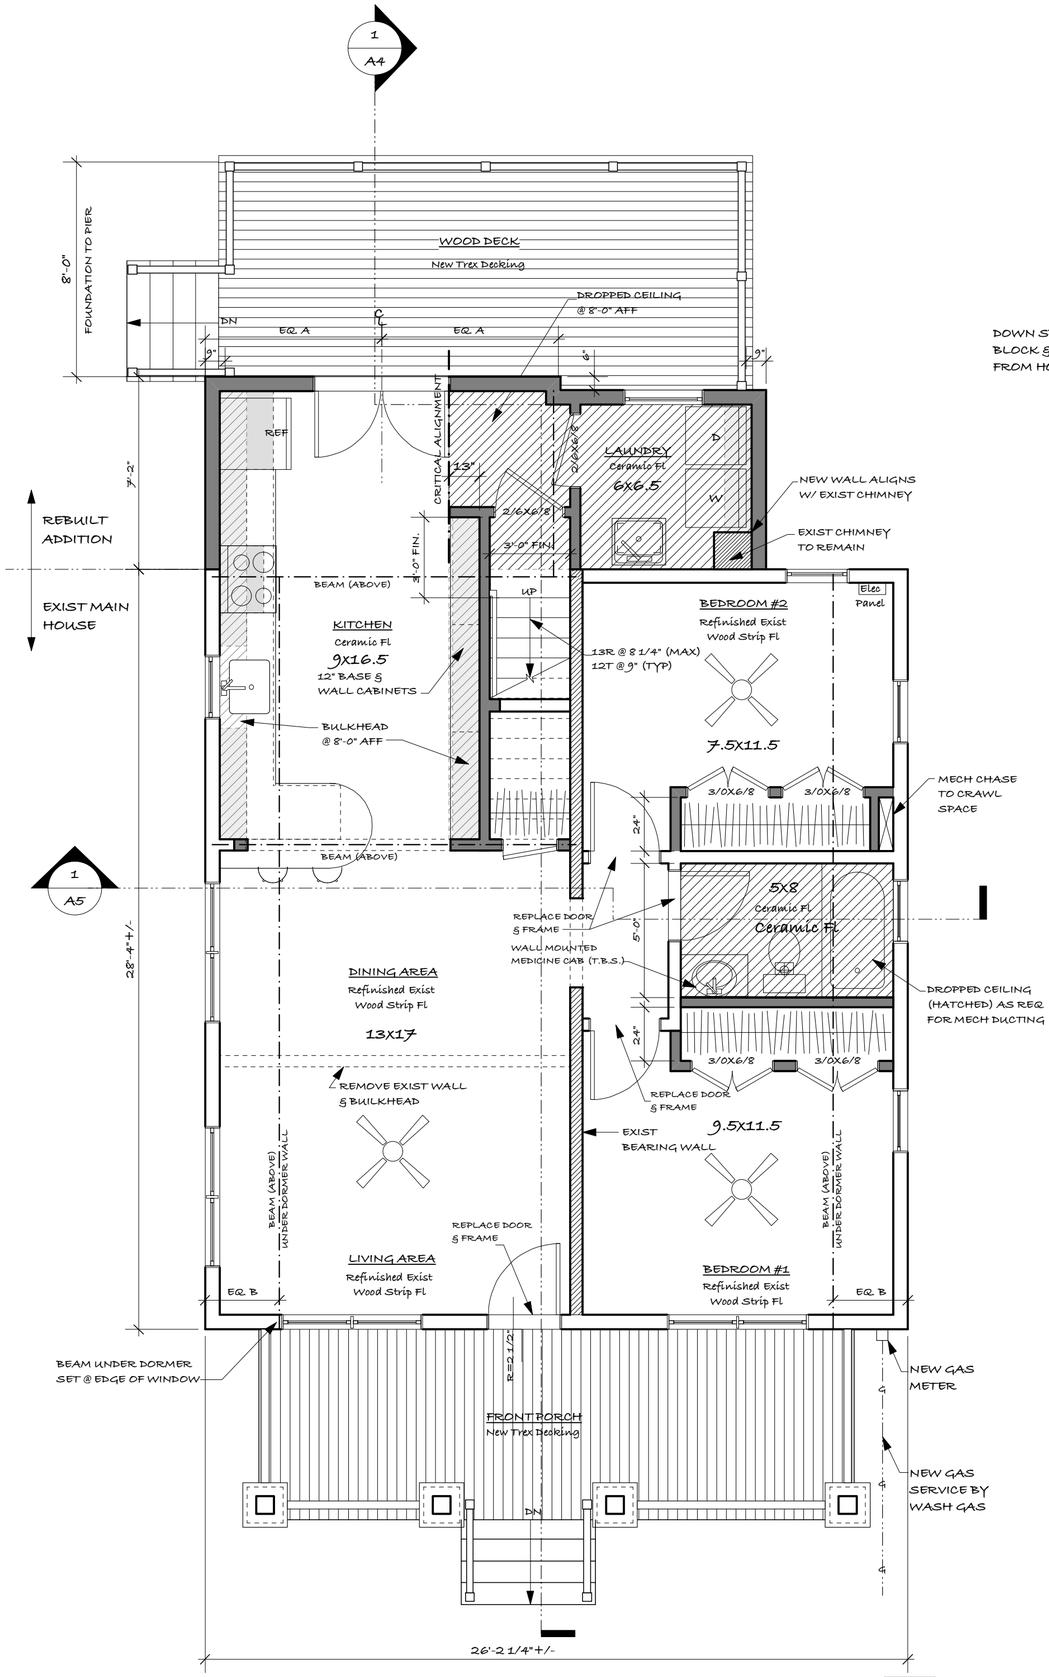

1 PROPOSED FIRST FLOOR LEVEL
Scale: 1/4" = 1'-0"

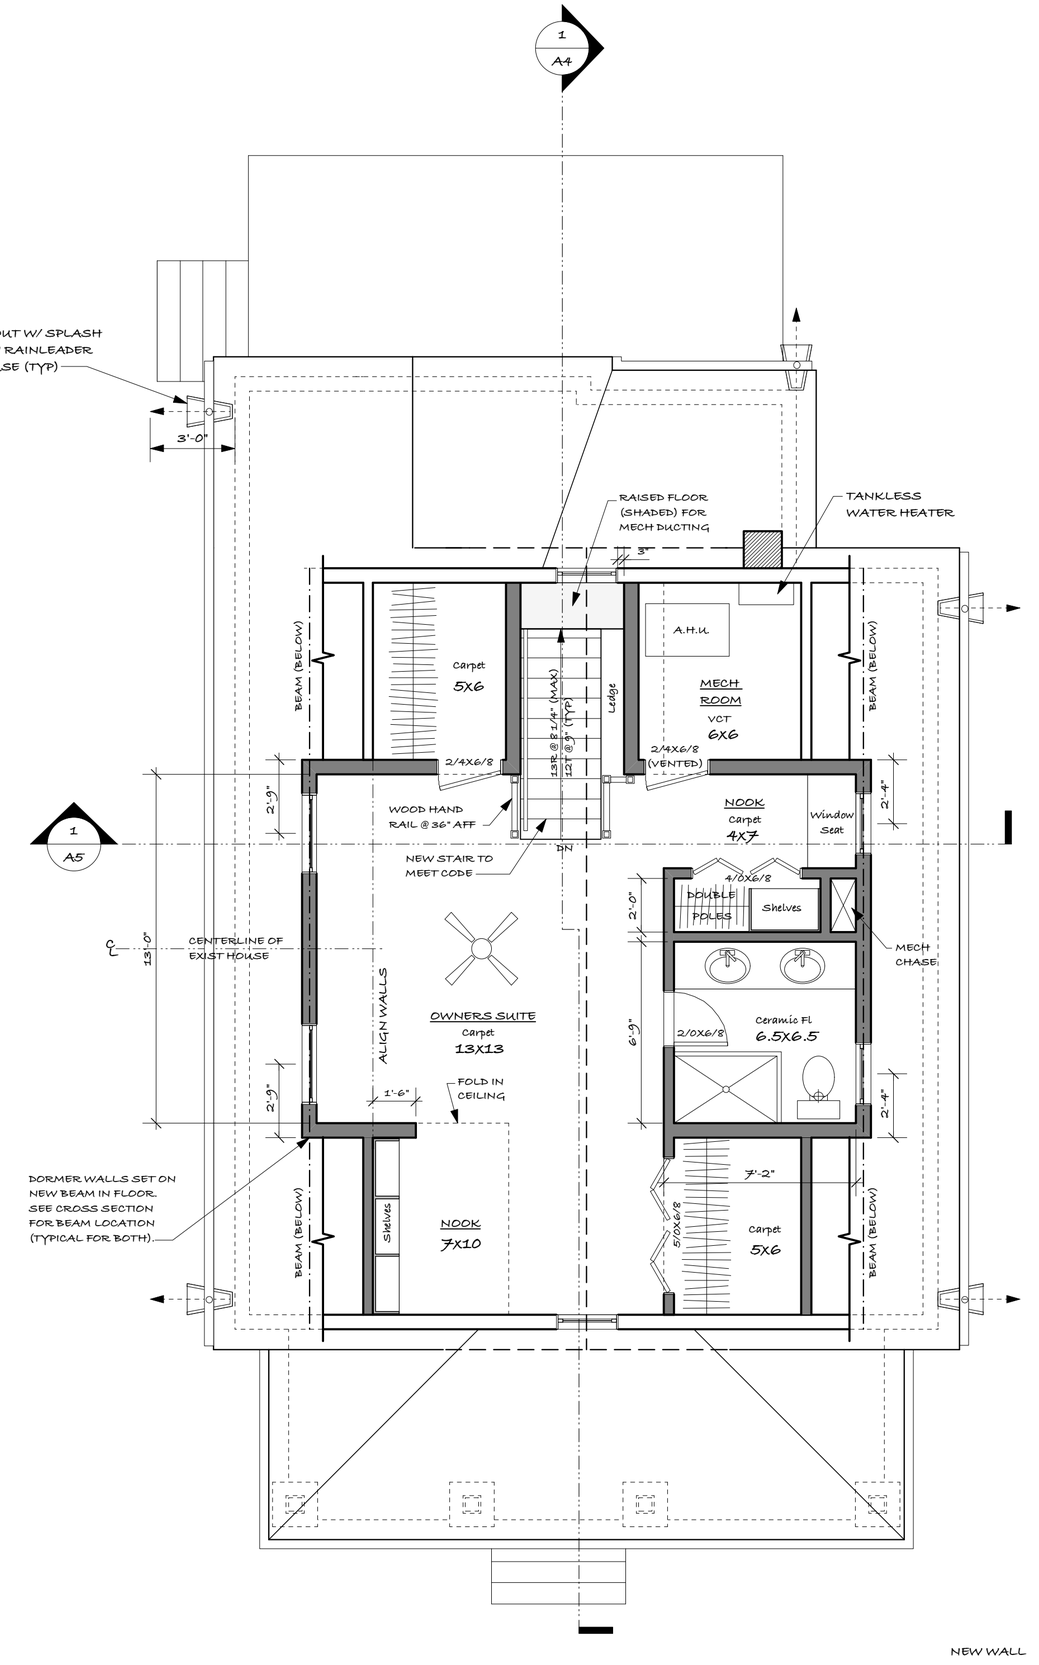

2 PROPOSED SECOND LEVEL PLAN
Scale: 1/4" = 1'-0"

AHMANN LLC
ARCHITECTURAL SERVICES
4408 BEECHWOOD ROAD UNIVERSITY PARK, MARYLAND 20782
PHONE 301 864 1334
FAX 301 864 6818

PROPOSED PLANS
1ST & 2ND LEVEL

SCALE: 1/4" = 1'-0"

REDEVELOPMENT AUTHORITY OF PRINCE GEORGE'S COUNTY

REHABILITATION OF
3413 GLEN DRIVE, SUITLAND, MD 20746

Professional Certification. I hereby certify that these documents were prepared or approved by me, and that I am a duly licensed architect under the laws of the State of Maryland, License No. 7957-R, Expiration Date: 12/29/2013

BID ISSUE
5 OCTOBER 2012

A-1

Ahmann LLC
© 2012