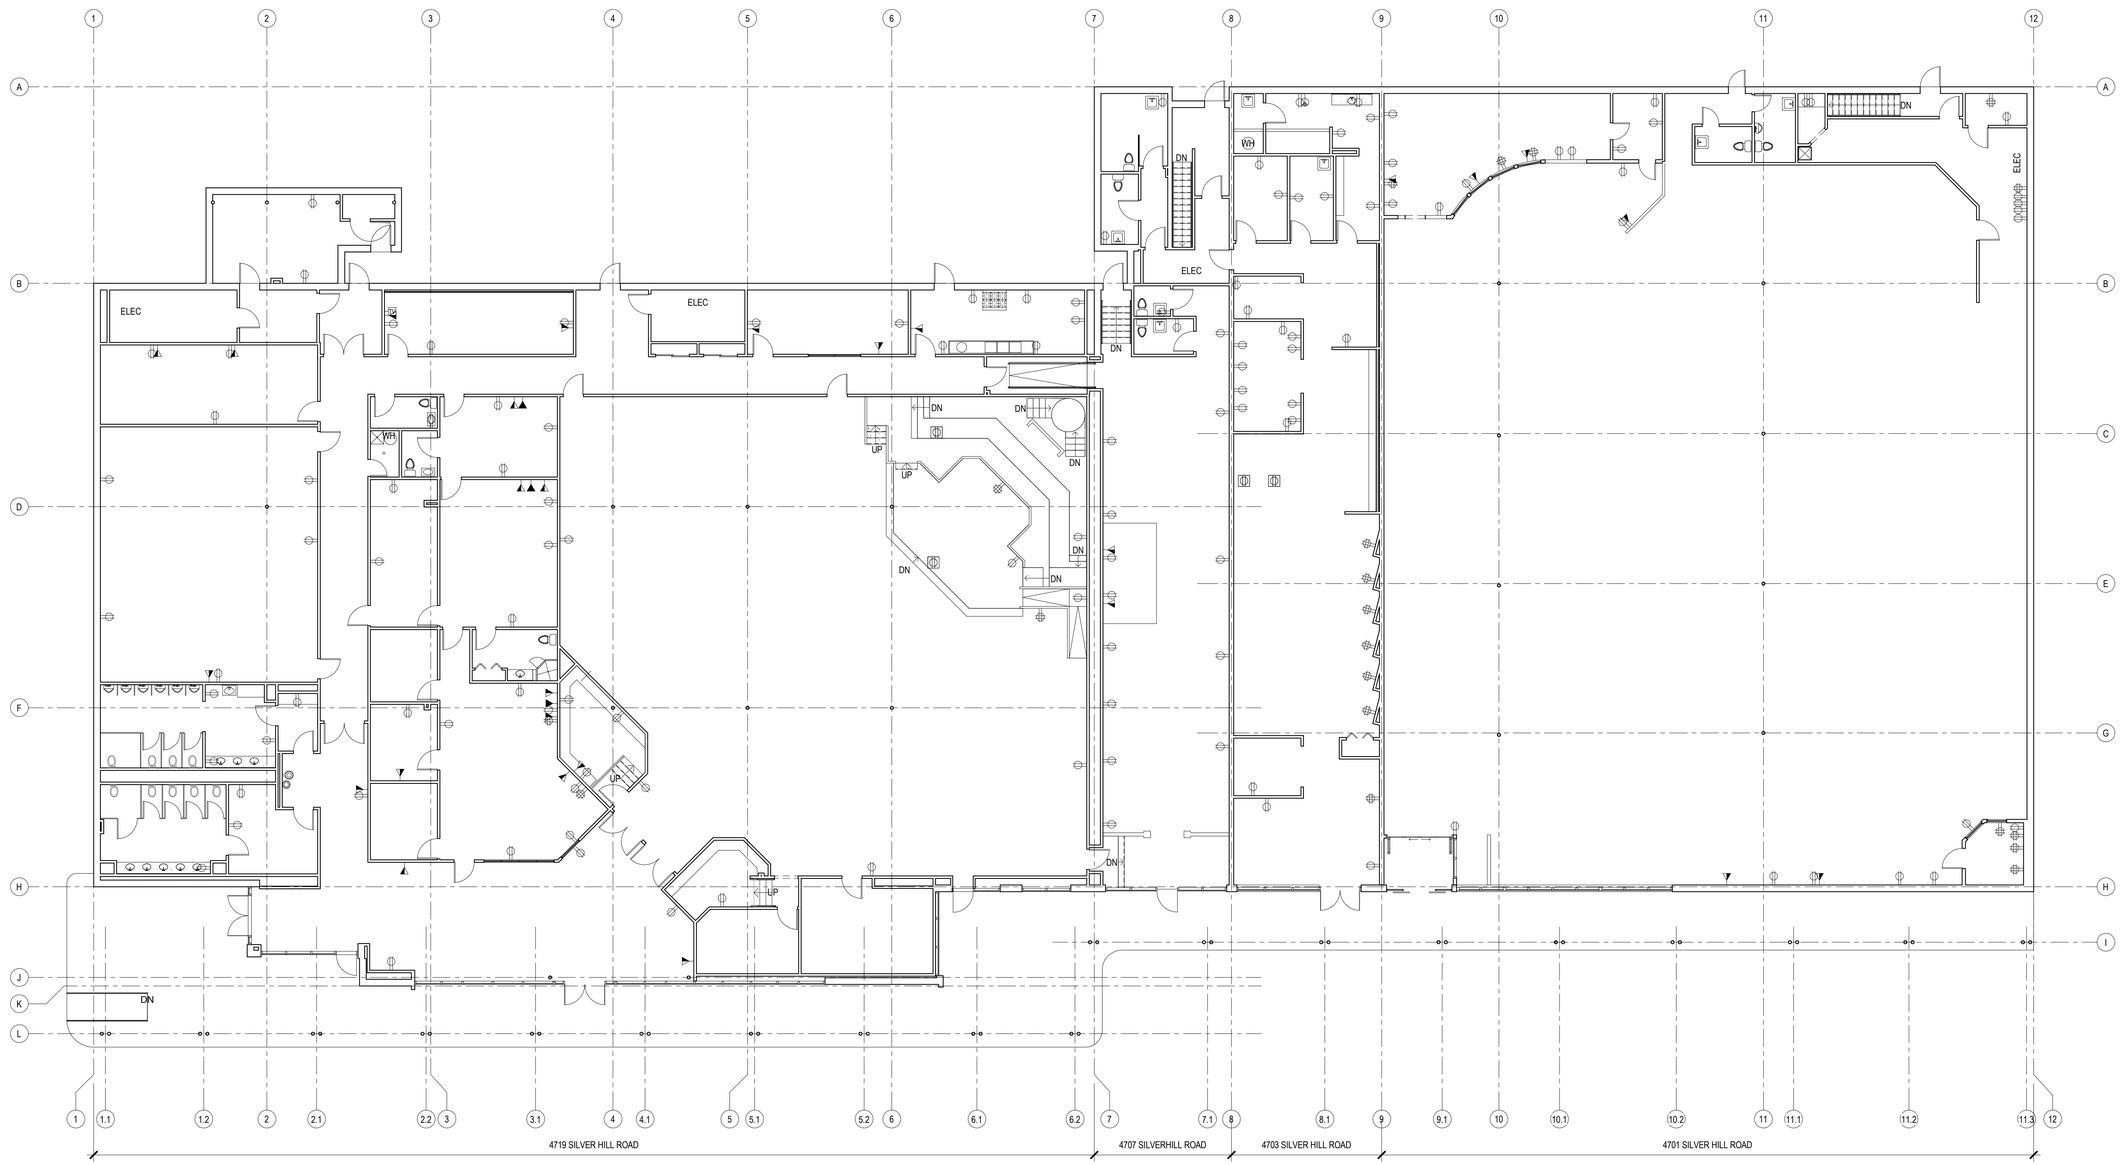

A4 EXISTING FLOOR PLAN - LEVEL 01

3/32" = 1'-0"

0 5'-4" 10'-8" 21'-4"

Hickok Cole Architects, Inc.
1023 31st Street, NW
Washington, DC 20007
202.667.9776
hickokcole.com

CONSULTANTS

PROJECT NAME
RAPGC Suitland Survey

CLIENT NAME
RAPGC

ADDRESS
4719 Silver Hill Road
Suitland, MD 20746

REVISIONS / NOTES

#	DATE	DESCRIPTION

STAMP

PROJECT NO.
18098

SCALE
3/32" = 1'-0"

DRAWN BY
JO, BR

DRAWING TITLE
FLOOR PLAN

DRAWING NO.
PR-01

© 2018 Hickok Cole Architects, Inc.

1/9/2019 9:43:59 AM W:\18000\18098 RAPGC CAD\D. Drawings\Revit\18098 - RAPGC - CENTRAL - RVT19.rvt

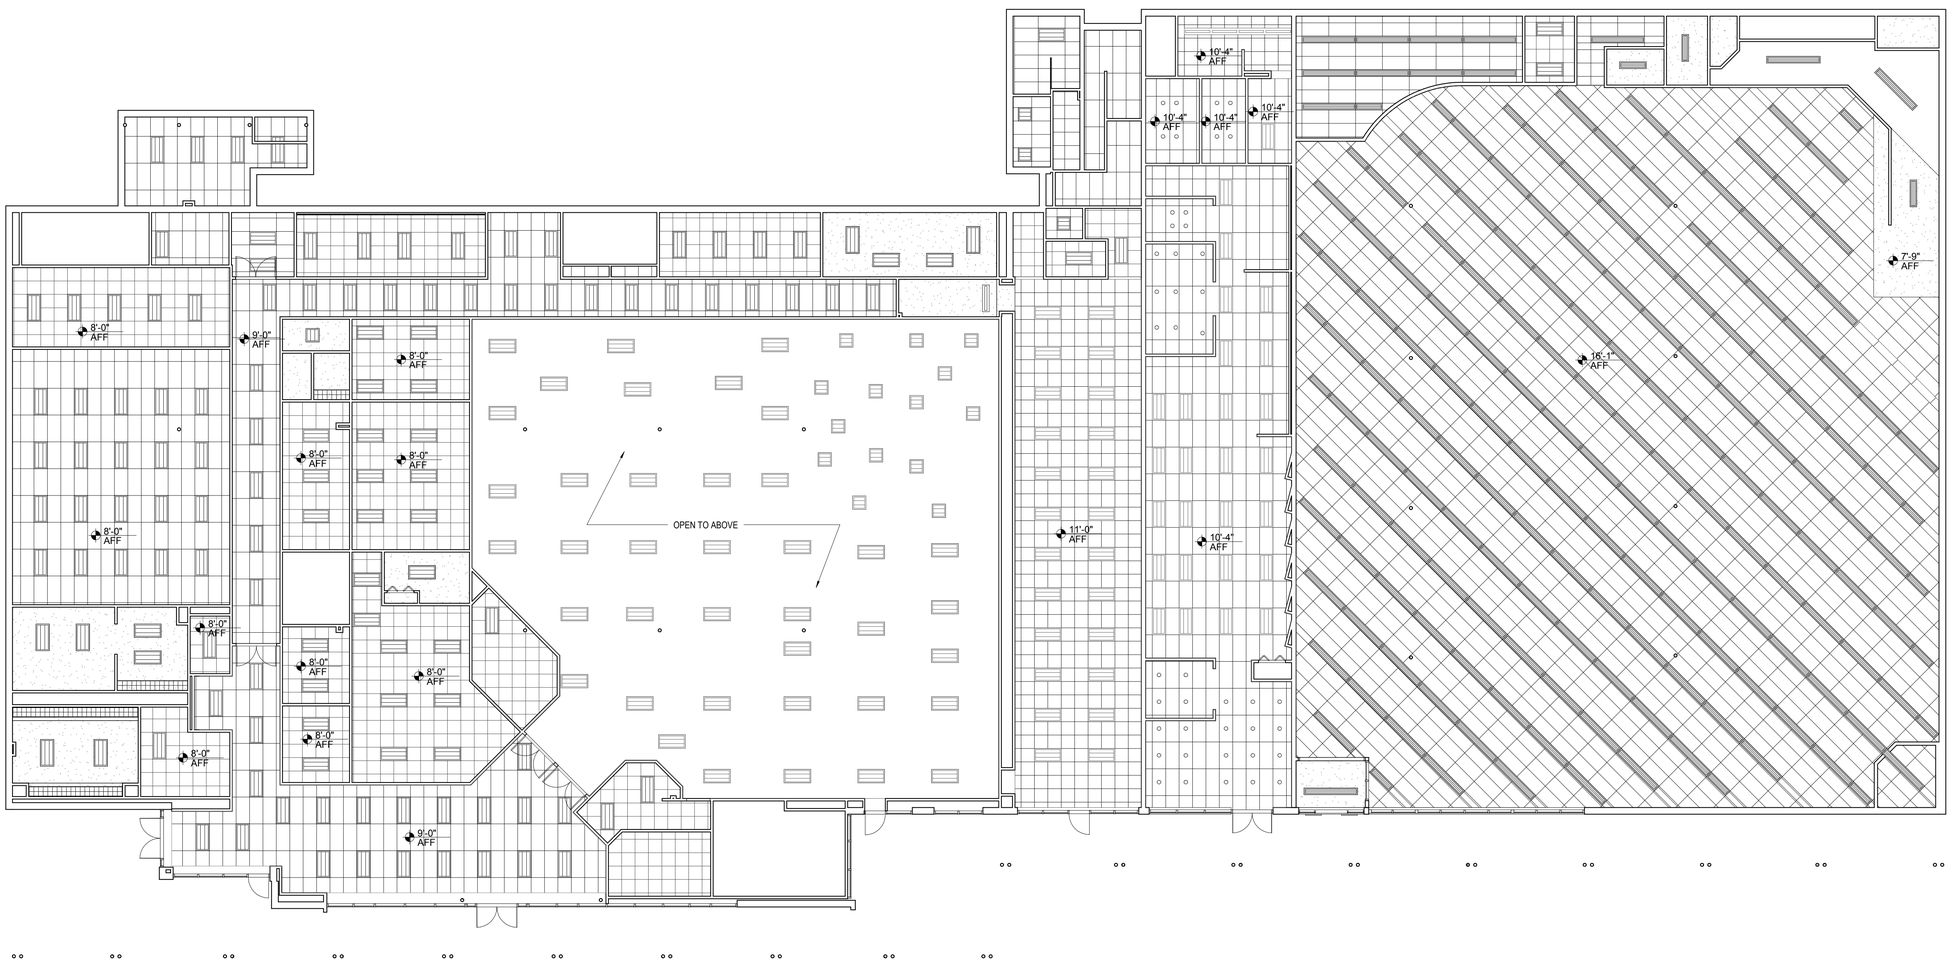

A4 EXISITING REFLECTED CEILING PLAN - LEVEL 01

3/32" = 1'-0"

0 5'-4" 10'-8" 21'-4"

Hickok Cole Architects, Inc.
1023 31st Street, NW
Washington, DC 20007
202.667.9776
hickokcole.com

CONSULTANTS

PROJECT NAME
RAPGC Suitland Survey

CLIENT NAME
RAPGC

ADDRESS
4719 Silver Hill Road
Suitland, MD 20746

REVISIONS / NOTES

#	DATE	DESCRIPTION

STAMP

PROJECT NO.
18098

SCALE
3/32" = 1'-0"

DRAWN BY
JO, BR

DRAWING TITLE
REFLECTED CEILING PLAN

DRAWING NO.
PR-02

© 2018 Hickok Cole Architects, Inc.

1/9/2019 9:44:01 AM W:\18000\18098 RAPGC CAD\D. Drawings\Revit\18098 - RAPGC - CENTRAL - RVT19.rvt