Bowie Road Culvert Improvements
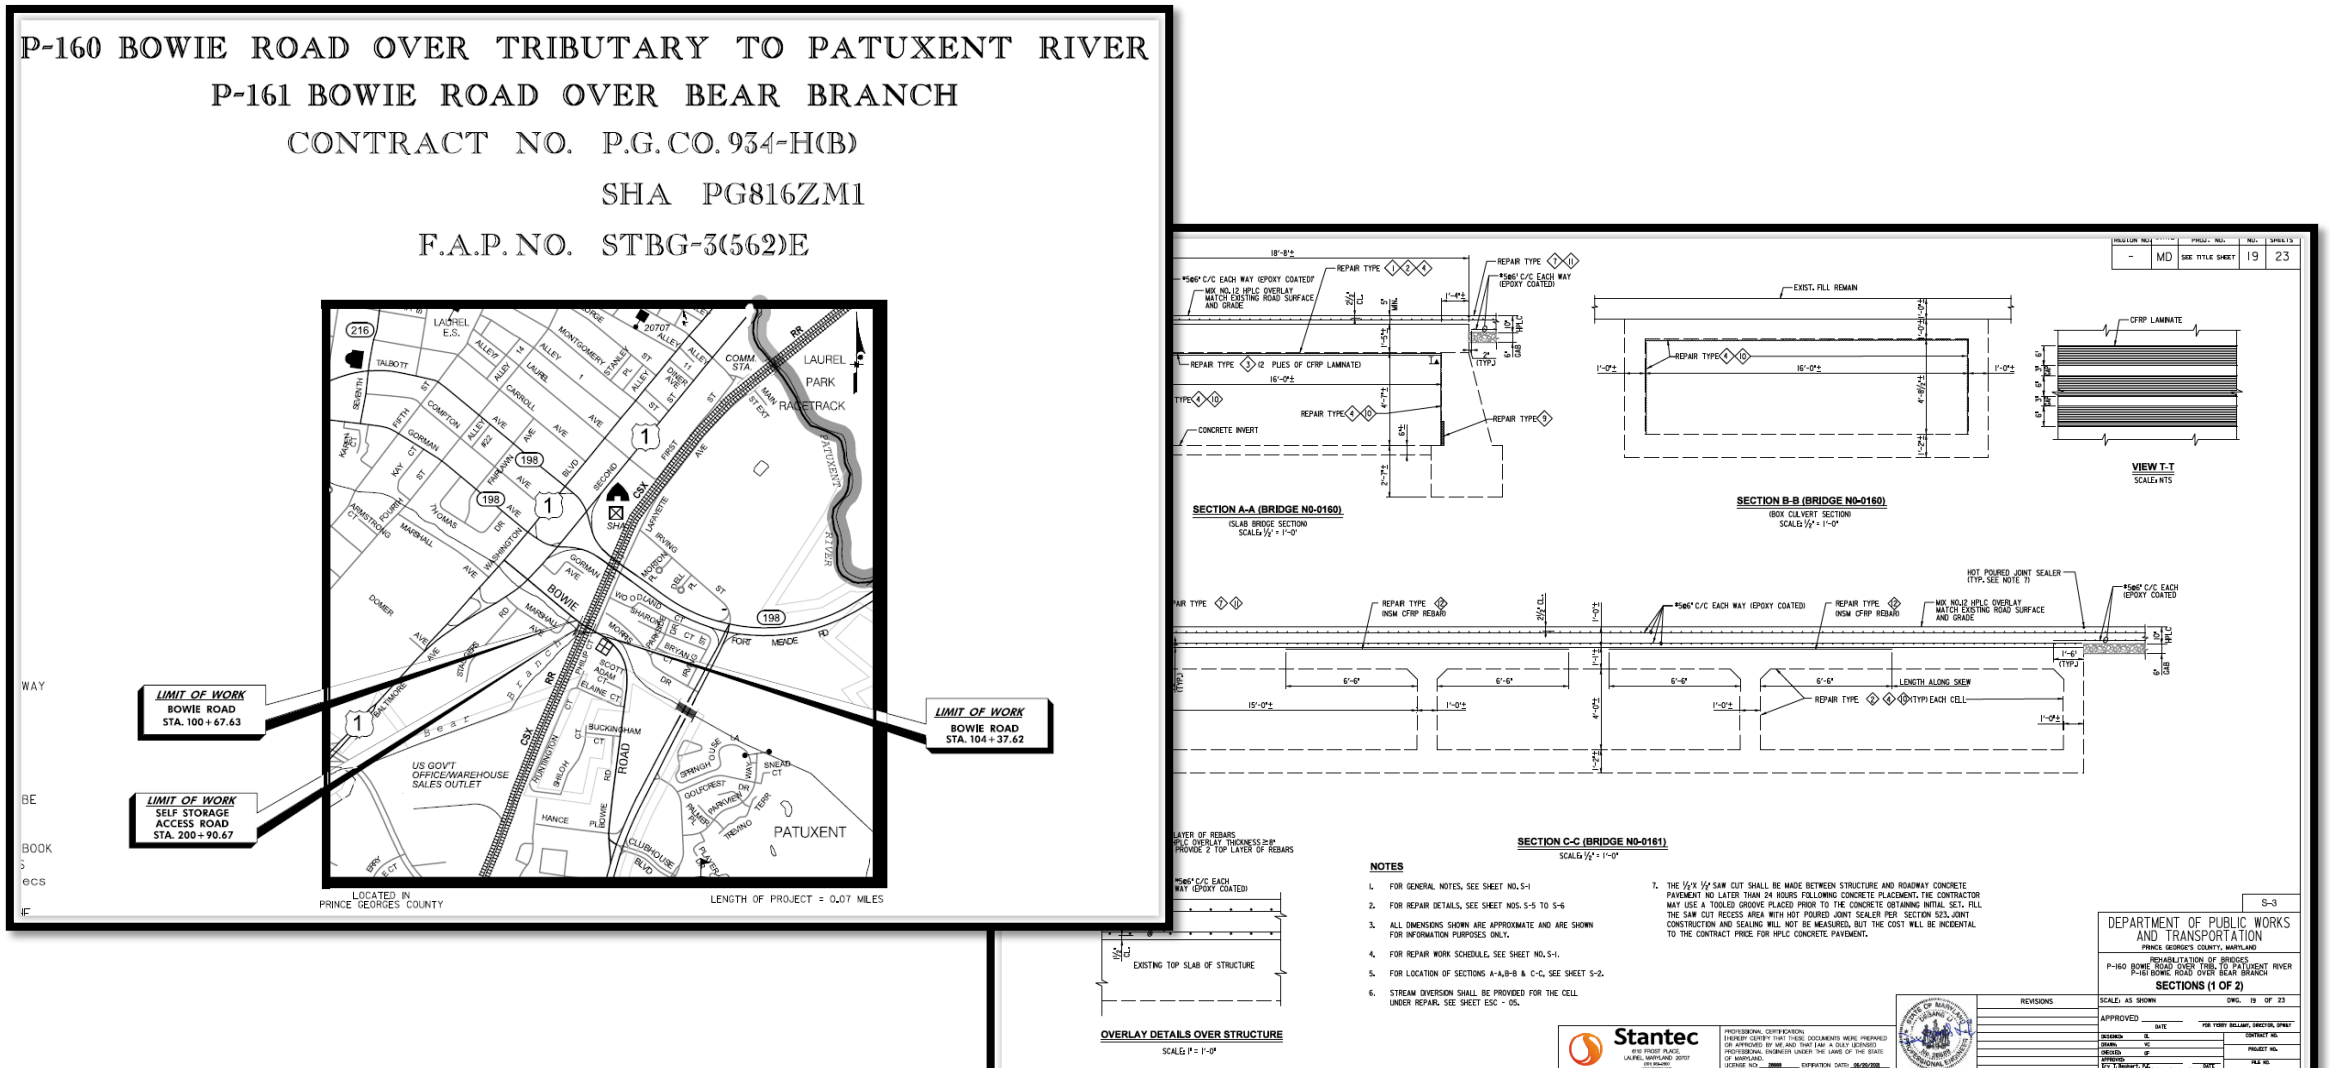
Representative Plan Sheet