Brandywine Rd. Bridge Replacement
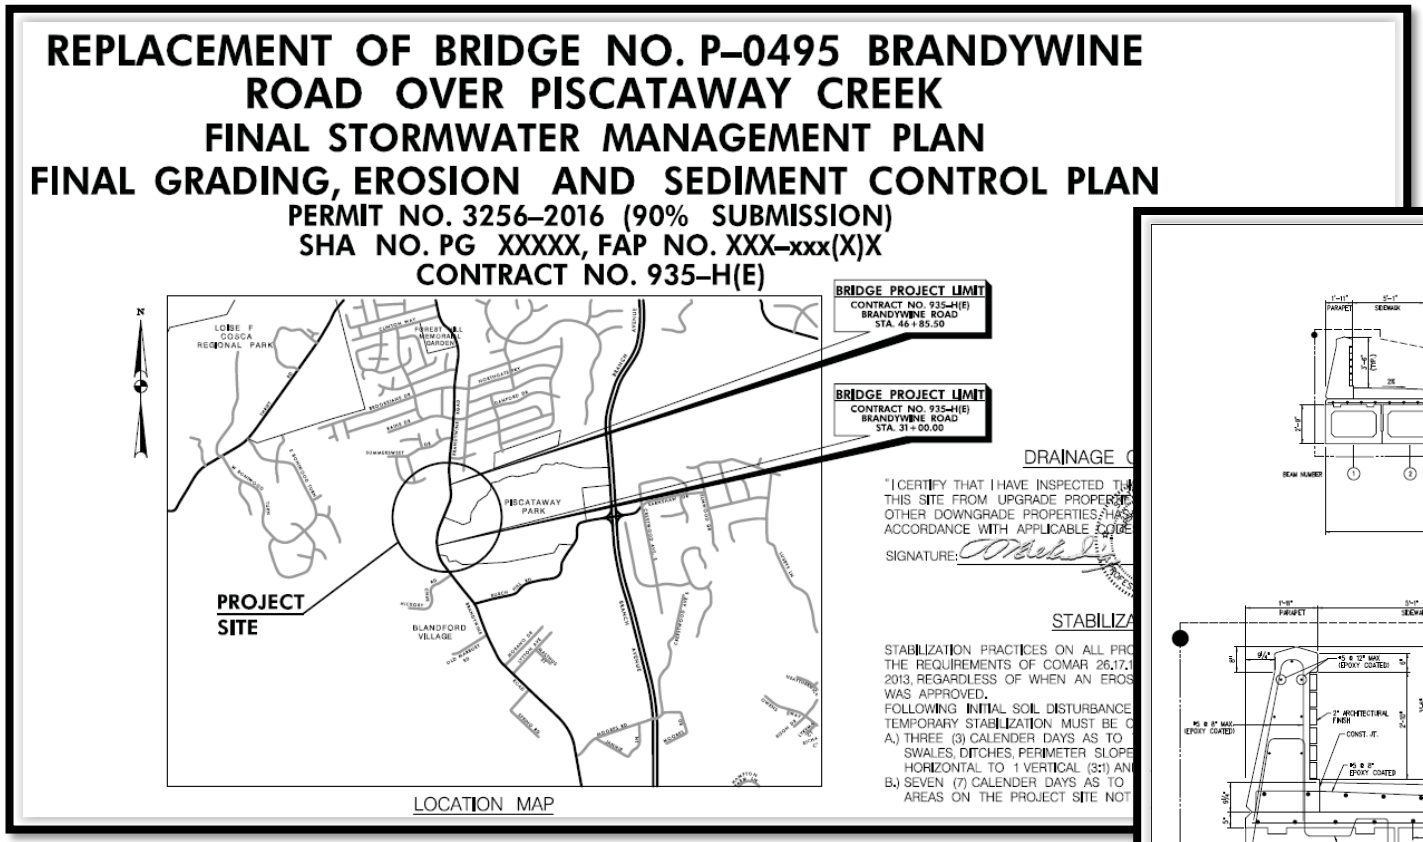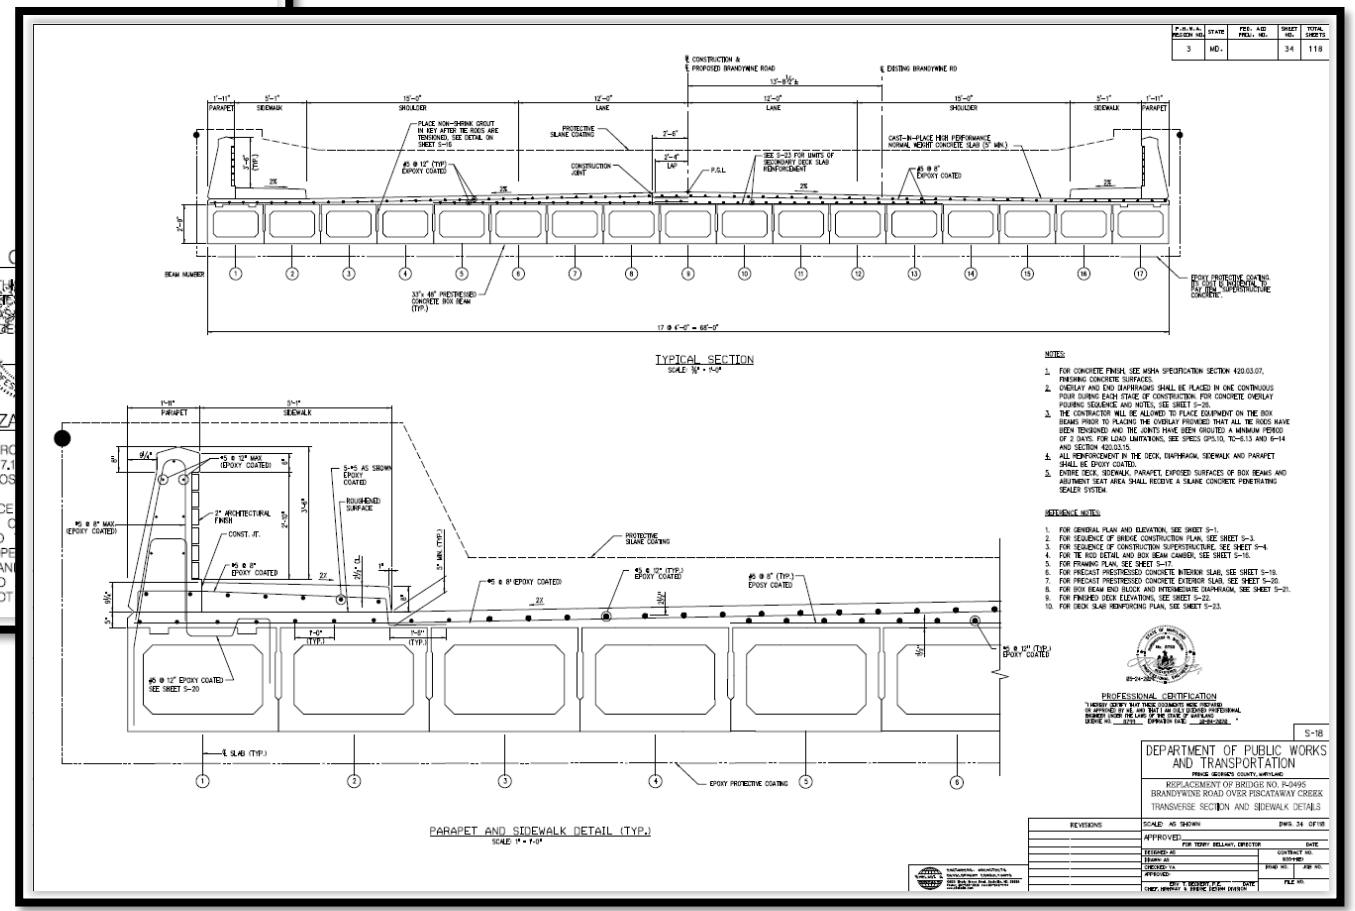
Representative Plan Sheet